TOTAL SEATS	ACCESSIBLE SEATS
1 - 20 1	1
21 - 40	2
41 - 60	3
61 - 80	4
81 - 100	5
101 - 120	6
121 - 140	7

NUMBER OF ACCESSIBLE SEATS

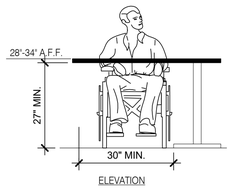

ELEVATION

SEATING AND TABLES 1/2" = 1'-0" | **18**

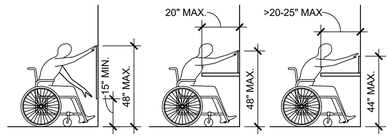

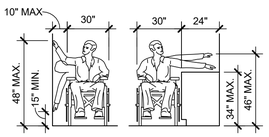

SIDE APROACH

REACH RANGES 1/4" = 1'-0" | **13**

NOTES

1. TOP OF GRIPPING SURFACE 33" TO 36" MAX TO THE TOP OF THE BAR. SEE NOTES BELOW.
2. 12" MINIMUM CLEAR ABOVE GRAB BAR.

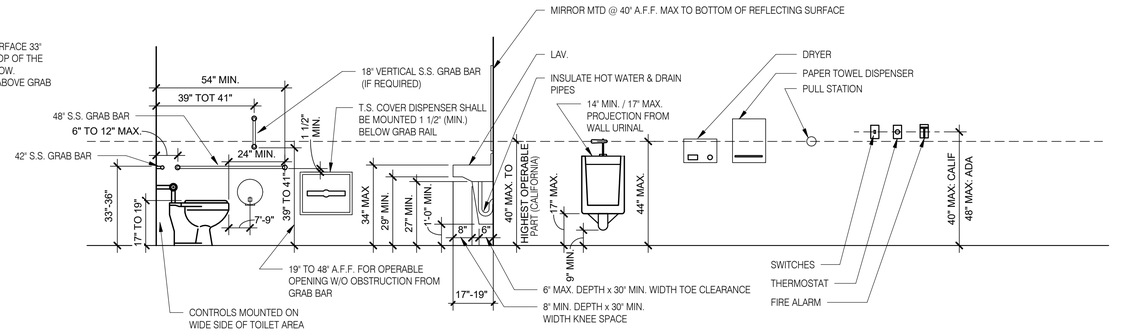

MOUNTING HEIGHTS & CLEARANCES FOR ACCESSIBILITY BY THE DISABLED 3/8" = 1'-0" | **1**

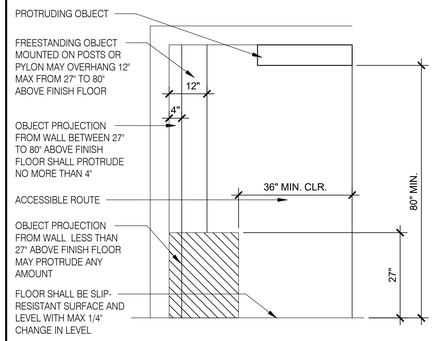

INT. ACCESS. ROUTE CLEARANCES 1/2" = 1'-0" | **10**

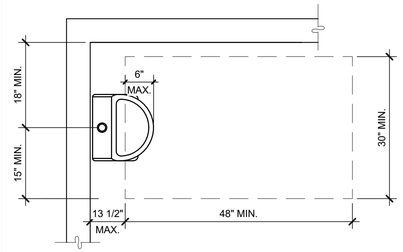

ACCESSIBLE URINAL 3/4" = 1'-0" | **6**

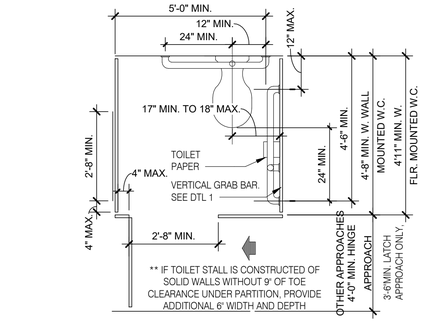

STANDARD TOILET STALL 1/2" = 1'-0" | **2**

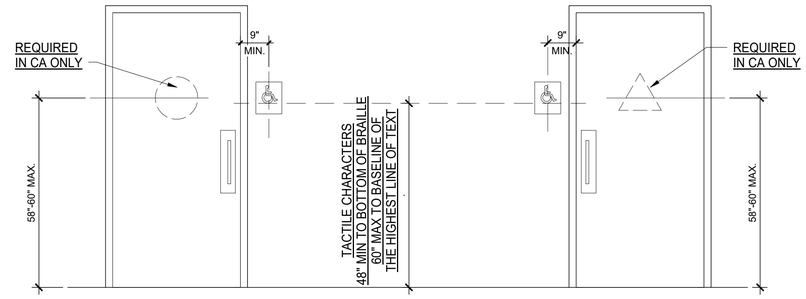

ACCESSIBLE RESTROOM DOORS 1/2" = 1'-0" | **15**

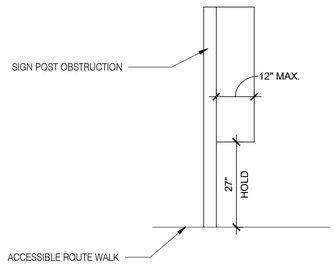

PROTRUDING HAZARDS 1/2" = 1'-0" | **11**

NOTES:

1. FLOOR AND GROUND SURFACES SHALL BE STABLE, FIRM AND SLIP RESISTANT.
2. CARPET OR CARPET TILE SHALL BE SECURELY ATTACHED AND SHALL HAVE A FIRM CUSHION, PAD OR BACKING OR NO CUSHION OR PAD. CARPET OR CARPET TILE SHALL HAVE A LEVEL LOOP, TEXTURED LOOP, LEVEL CUT PILE, LEVEL CUT/UNCUT PILE TEXTURE. PILE HEIGHT SHALL COMPLYWITH CARPET PILE HEIGHT FIGURE BELOW. EXPOSED EDGES OF CARPET SHALL BE FASTENED TO FLOOR SURFACES AND SHALL HAVE TRIM ON THE ENTIRE LENGTH OF THE EXPOSED EDGE. CARPET EDGE SHALL COMPLY WITH CHANGE IN LEVEL FIGURES BELOW.

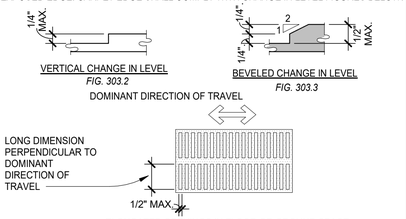

CHANGES IN LEVEL 1/2" = 1'-0" | **12**

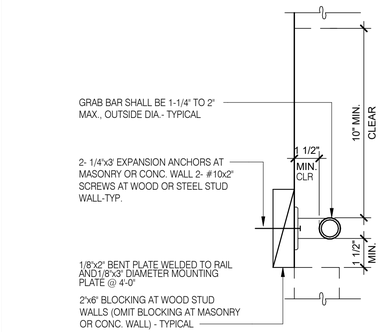

GRAB BAR 3" = 1'-0" | **7**

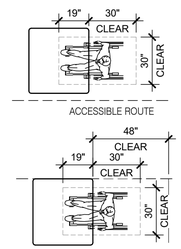

NOTE:
1. MAINTAIN 36" MIN. CLEAR AISLE EGRESS PATHS TO EXIT DOORS.
2. INTERNATIONAL SYMBOL OF ACCESSIBILITY REQUIRED ON TOP EDGE OR FRONT OF ALL ACCESSIBLE TABLES.

DINING SEATING CLEARANCES N.T.S. | **8**

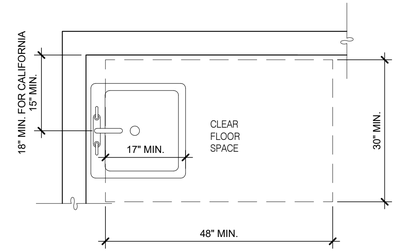

ACCESSIBLE LAVATORY 3/4" = 1'-0" | **3**

1. INDICATED DIMENSIONS, HEIGHTS, DEPTHS, AREAS AND OTHER GRAPHIC INFORMATION ARE PROVIDED AS MINIMUMS THAT MUST BE MAINTAINED. THESE MINIMUMS ARE BASED UPON YUM STANDARDS AND MAY EXCEED ADA REQUIREMENTS.

   THE DETAILS SHOWN ARE CONCEPTUAL ONLY AND INTENDED TO SHOW ABSOLUTE MINIMUMS AND SHALL BE COORDINATED WITH THE OTHER CONSTRUCTION DOCUMENTS ASSOCIATED WITH THIS PROJECT.

2. 60" TURNING SPACE
   - PERMITTED OVERLAP LIMITED TO 1 ARM OF T-SHAPED SPACE
   - CAN OVERLAP FIXTURE & DOOR CLEARANCE
   - DOOR CAN SWING INTO TURNING SPACE A MAXIMUM OF 12"

3. RESTROOM, IN GENERAL, DOOR SWING MUST BE OUTSIDE OF THE FIXTURE CLEAR FLOOR SPACE HOWEVER A DOOR CAN SWING INTO FIXTURE CLEAR FLOOR SPACE IF WHEELCHAIR SPACE 30"X48" IS PROVIDED BEYOND THE DOOR SWING.

4. TOILET ROOM MUST ALLOW FOR SIDE TRANSFER - 42" BETWEEN FIXTURES.

5. ADAPT TEAM TO VERIFY LOCAL CODE REQUIREMENTS.

GENERAL NOTES | **4**

PROJECT #22204

NRD national restaurant designers
ARCHITECTS & ENGINEERS
7208 Ace Blvd. 2nd Floor Raleigh NC 27617
phone: 919.544.0087 fax: 919.544.9339
A Division of LMHT Associates

BRIAN L. JONES
REGISTERED ARCHITECT
No. 9852
SOUTH CAROLINA
05.19.22

STATE OF SOUTH CAROLINA
LMHT ASSOCIATES, P.A.
Morrisville, NC
No. C84006
REGISTERED ARCHITECTS

DATE	REMARKS

CONTRACT DATE:	03/31/2022
BUILDING TYPE:	END. MED 40
PLAN VERSION:	SEPT. 2021
BRAND DESIGNER:	
SITE NUMBER:	315669
ENTITY NUMBER:	458169
PA/PM:	Approver
DRAWN BY.:	Author
JOB NO.:	22204

ENDEAVOR 2.0
SPEARS CREEK CHURCH RD
(BY LIBERTY RIDGE DRIVE)
SOUTH CAROLINA 29229

TACO BELL

ENDEAVOR 2.0
ACCESSIBILITY REQUIREMENTS

ADA1.0

PLOT DATE: 5/18/2022 2:23:51 PM

C:\Users\cwood\Documents\22204 Spears Creek_CWood.RVZA1.rvt

CAUTION: IF THIS SHEET IS NOT 22"x34" IT IS A REDUCED PRINT