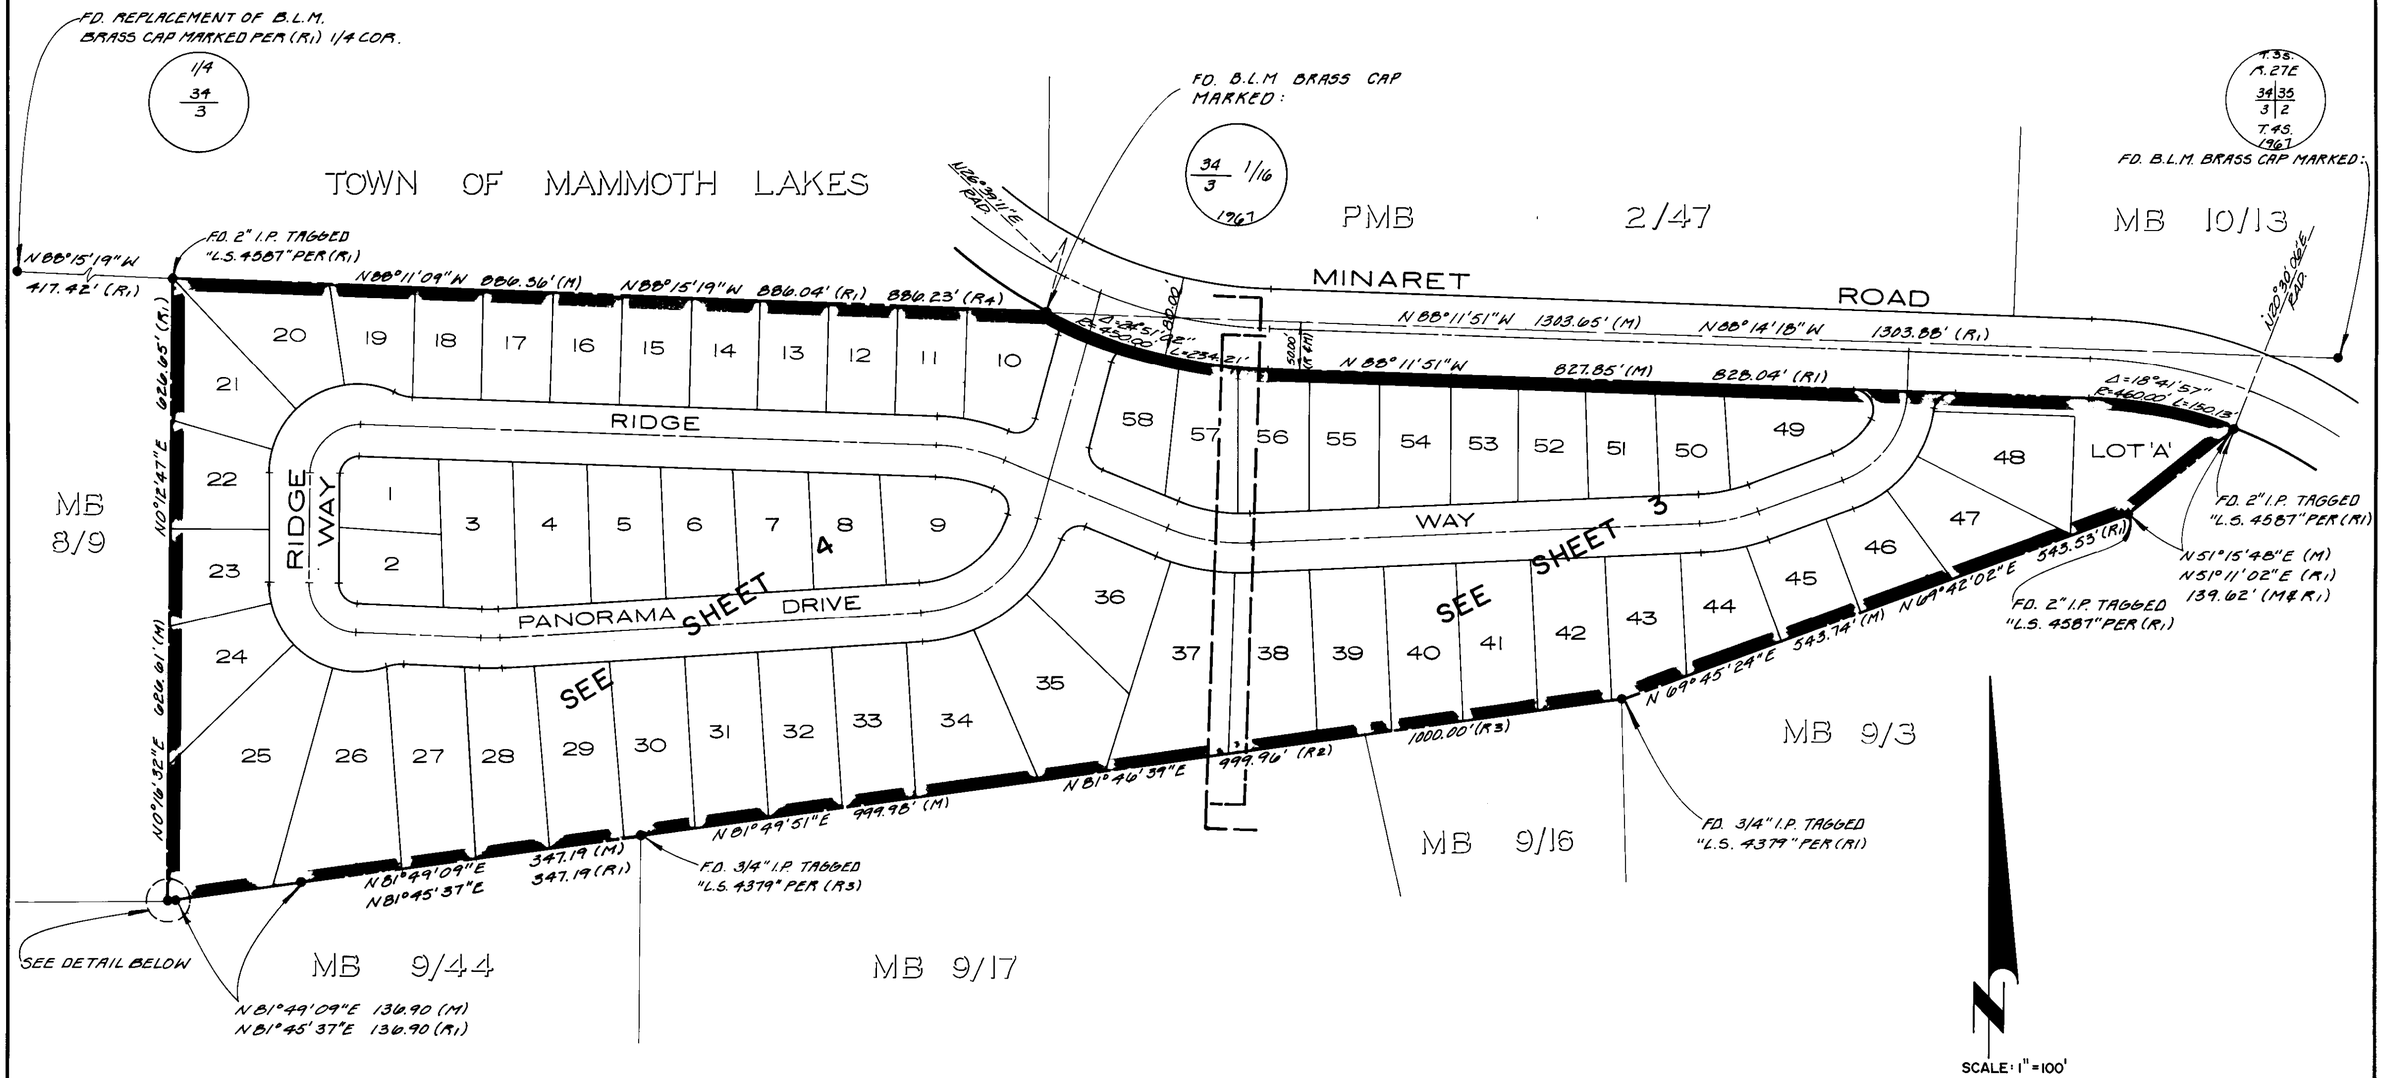

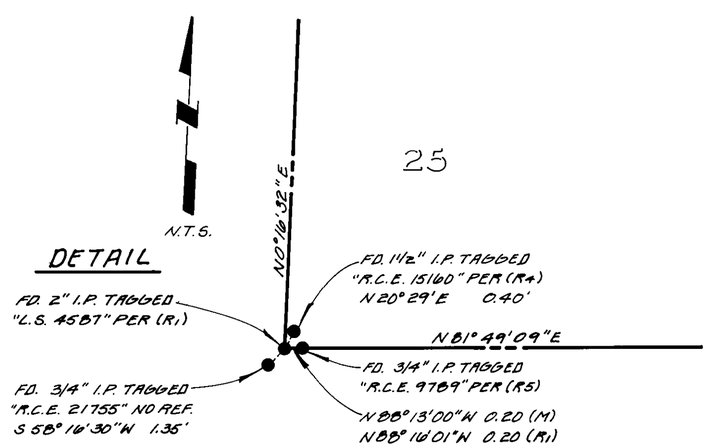

NOTE: CENTERLINE INTERSECTIONS, E.C.'S. & B.C'S. TO BE MONUMENTED WITH BRASS DISC STAMPED "L.S. 4587" SET IN MONUMENT WELLS. ALL RIGHT OF WAY E.C'S, & B.C'S. AND LOT CORNERS TO BE MONUMENTED WITH 2" IRON PIPE OR LEAD & TAG STAMPED "L.S. 4587" PRIOR TO NOVEMBER 1, 1987.

RECORD INFORMATION:

R1 = MAP BOOK 9, PAGE 56
R2 = MAP BOOK 9, PAGE 46
R3 = MAP BOOK 9, PAGE 17
R4 = MAP BOOK 9, PAGE 9
R5 = MAP BOOK 9, PAGE 44

TRIAD ENGINEERING CORP., MAMMOTH LAKES, CA

FINAL MAP SNOWCREEK CREST

TRACT MAP NO. 36-163

IN THE TOWN OF MAMMOTH LAKES
MONO COUNTY, CALIFORNIA

BEING A SUBDIVISION OF LOT 1 OF TRACT 36-134 AS PER MAP RECORDED IN BOOK 9 PAGES 56-56H OF MAPS, IN THE OFFICE OF THE MONO COUNTY RECORDER.

LOCATED IN SEC. 3, T. 4 S., R. 27 E., M.D.B. & M