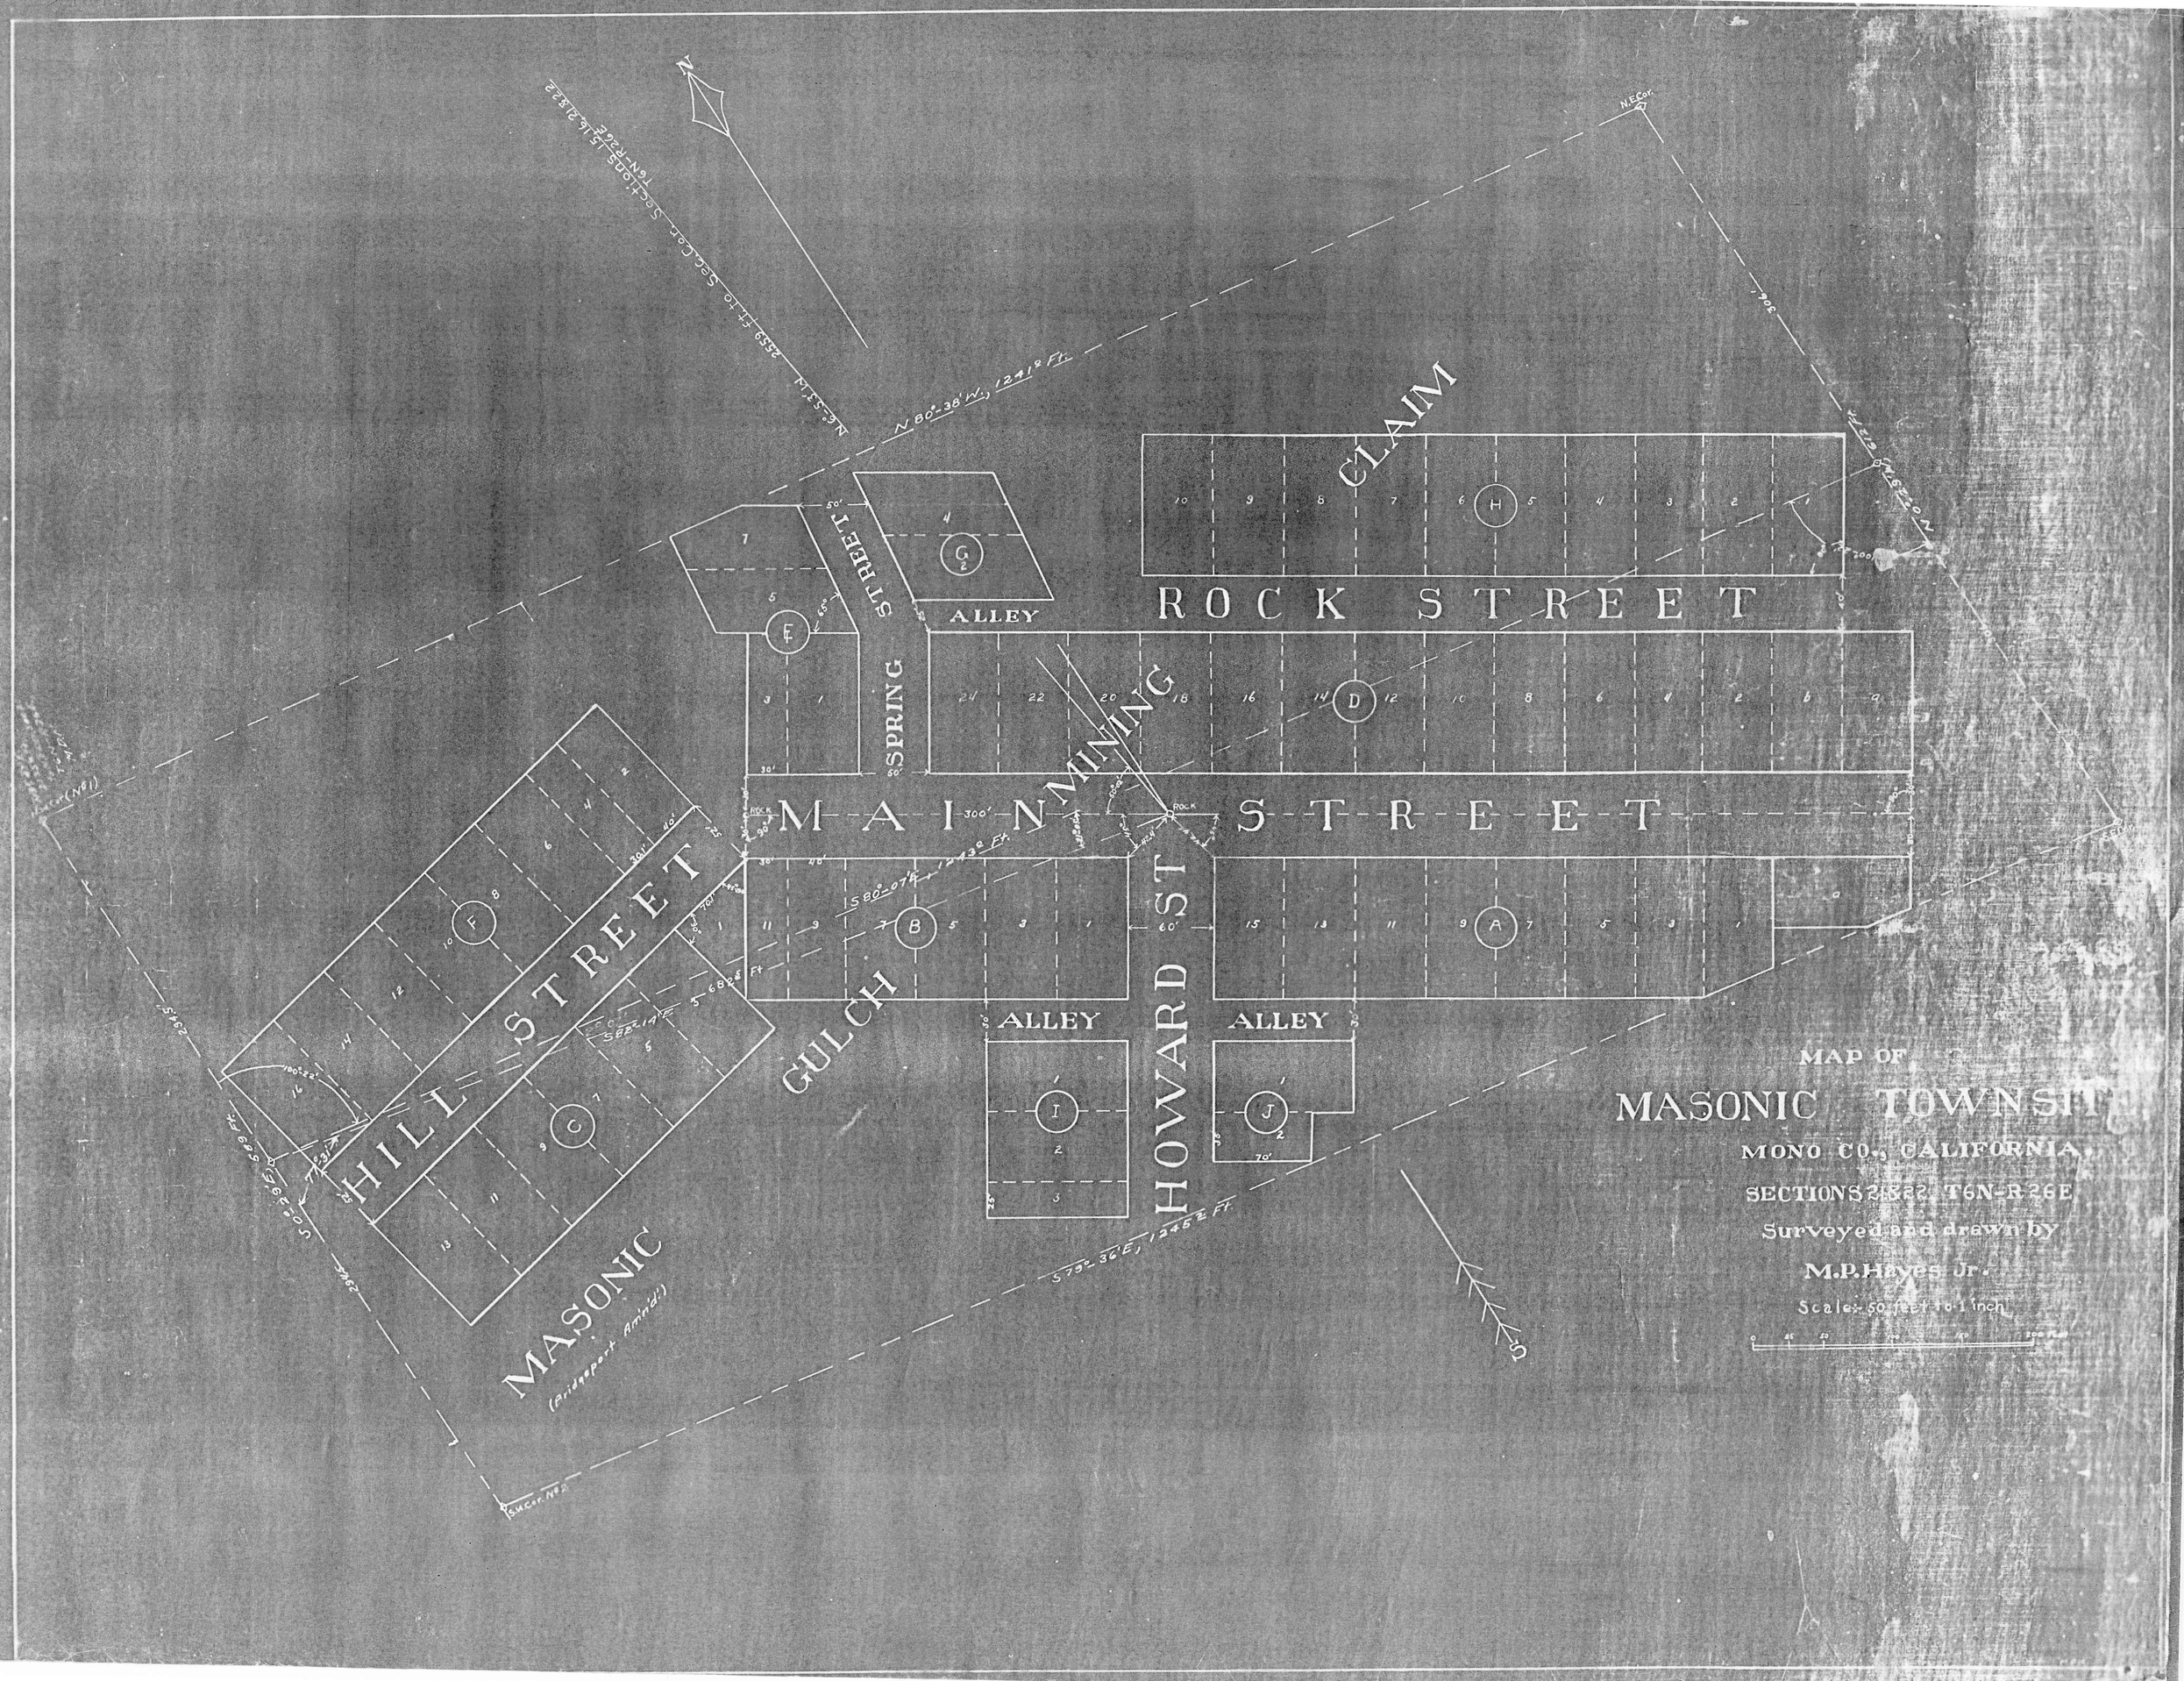
MAP OF
MASONIC TOWNSITE
MONO CO., CALIFORNIA.
SECTIONS 21 & 22, T6N-R26E
Surveyed and drawn by
M.P. Hayes Jr.
Scale: 50 feet to 1 inch
ROCK STREET
MAIN STREET
HILL STREET
MASONIC
(Bridgeport Addn'l)
GULCH
SPRING
MINING
CLAIM
HOWARD ST
ALLEY
ALLEY
ALLEY
N.E.Cor.
S.W.Cor.(No 1)
S.W.Cor. No 2
N 80°-38' W., 1241.8 Ft.
S 80°-07' E., 1243.0 Ft.
S 79°-36' E., 1245.2 Ft.
N 6°-53' W., 2459 Ft. to Sec. Cor. Sections 15, 16, 21 & 22 T6N-R26E
S 68°-45' E., 1244.5 Ft.
S 82°-17' E.
S 10°-36' E., 2689 Ft.
300'
