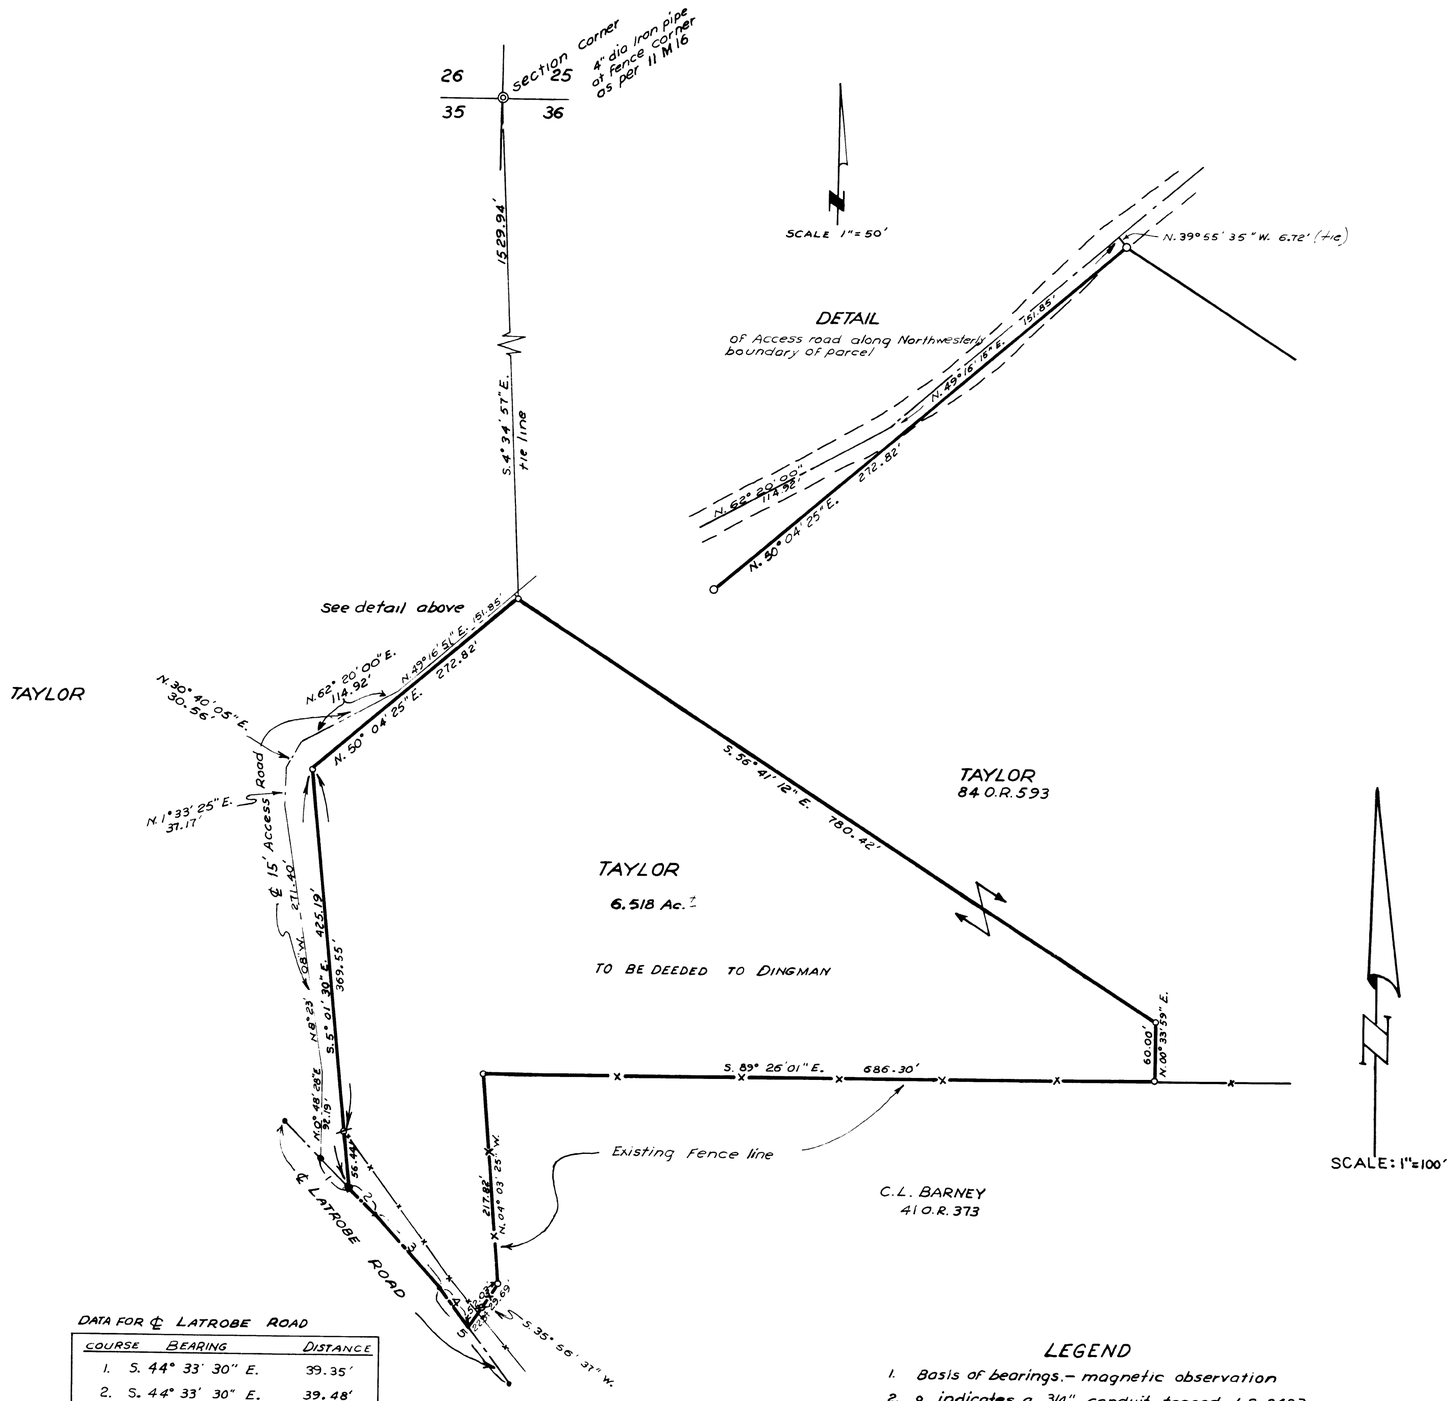

DATA FOR ℄ LATROBE ROAD

COURSE	BEARING	DISTANCE
1.	S. 44° 33' 30" E.	39.35'
2.	S. 44° 33' 30" E.	39.48'
3.	S. 41° 17' 00" E.	99.56'
4.	S. 36° 25' 40" E.	48.29'
5.	S. 36° 25' 40" E.	121.67'

LEGEND

1. Basis of bearings,- magnetic observation
2. ○ indicates a 3/4" conduit tagged L.S. 2423
3. ● indicates a nail & shiner L.S. 2423
4. ⌀ indicates a 3/4" conduit tagged L.S. 2423 set as a witness corner
5. —x—x—x— Existing fence
6. ——— Boundary line on this survey

SURVEYOR'S CERTIFICATE

This map correctly represents a survey made by me or under my direction in conformance with the requirements of the Land Surveyors Act at the request of L.W. Dingman in October 1964.

Walter Hardgrove
WALTER HARDGROVE
L.S. 2423

COUNTY SURVEYORS CERTIFICATE

This map has been examined for conformance with the requirements of the Land Surveyors Act this 30th day of November 1964.

Edgar L. McMasters
County Surveyor

RECORDER'S CERTIFICATE

Filed for record this 11 day of Dec.
1964 at 12:12 P.M. in Book 11
of Maps and Plats at Page 34
Amador County Records, at the request
of [illegible]
Fee $ [illegible]
Inst. No. [illegible]

[illegible]
County Recorder

RECORD of SURVEY

OF

A PORTION OF THE EAST 1/2 OF THE NORTH EAST 1/4 OF SECTION 35 AND THE WEST 1/2 OF THE NORTHWEST 1/4 OF SECTION 36 T. 8N., R.9E. M.D.B.& M.
AMADOR COUNTY, CALIFORNIA

WALTER HARDGROVE
CIVIL ENG'R & LAND SURVEYOR
JACKSON, CALIFORNIA